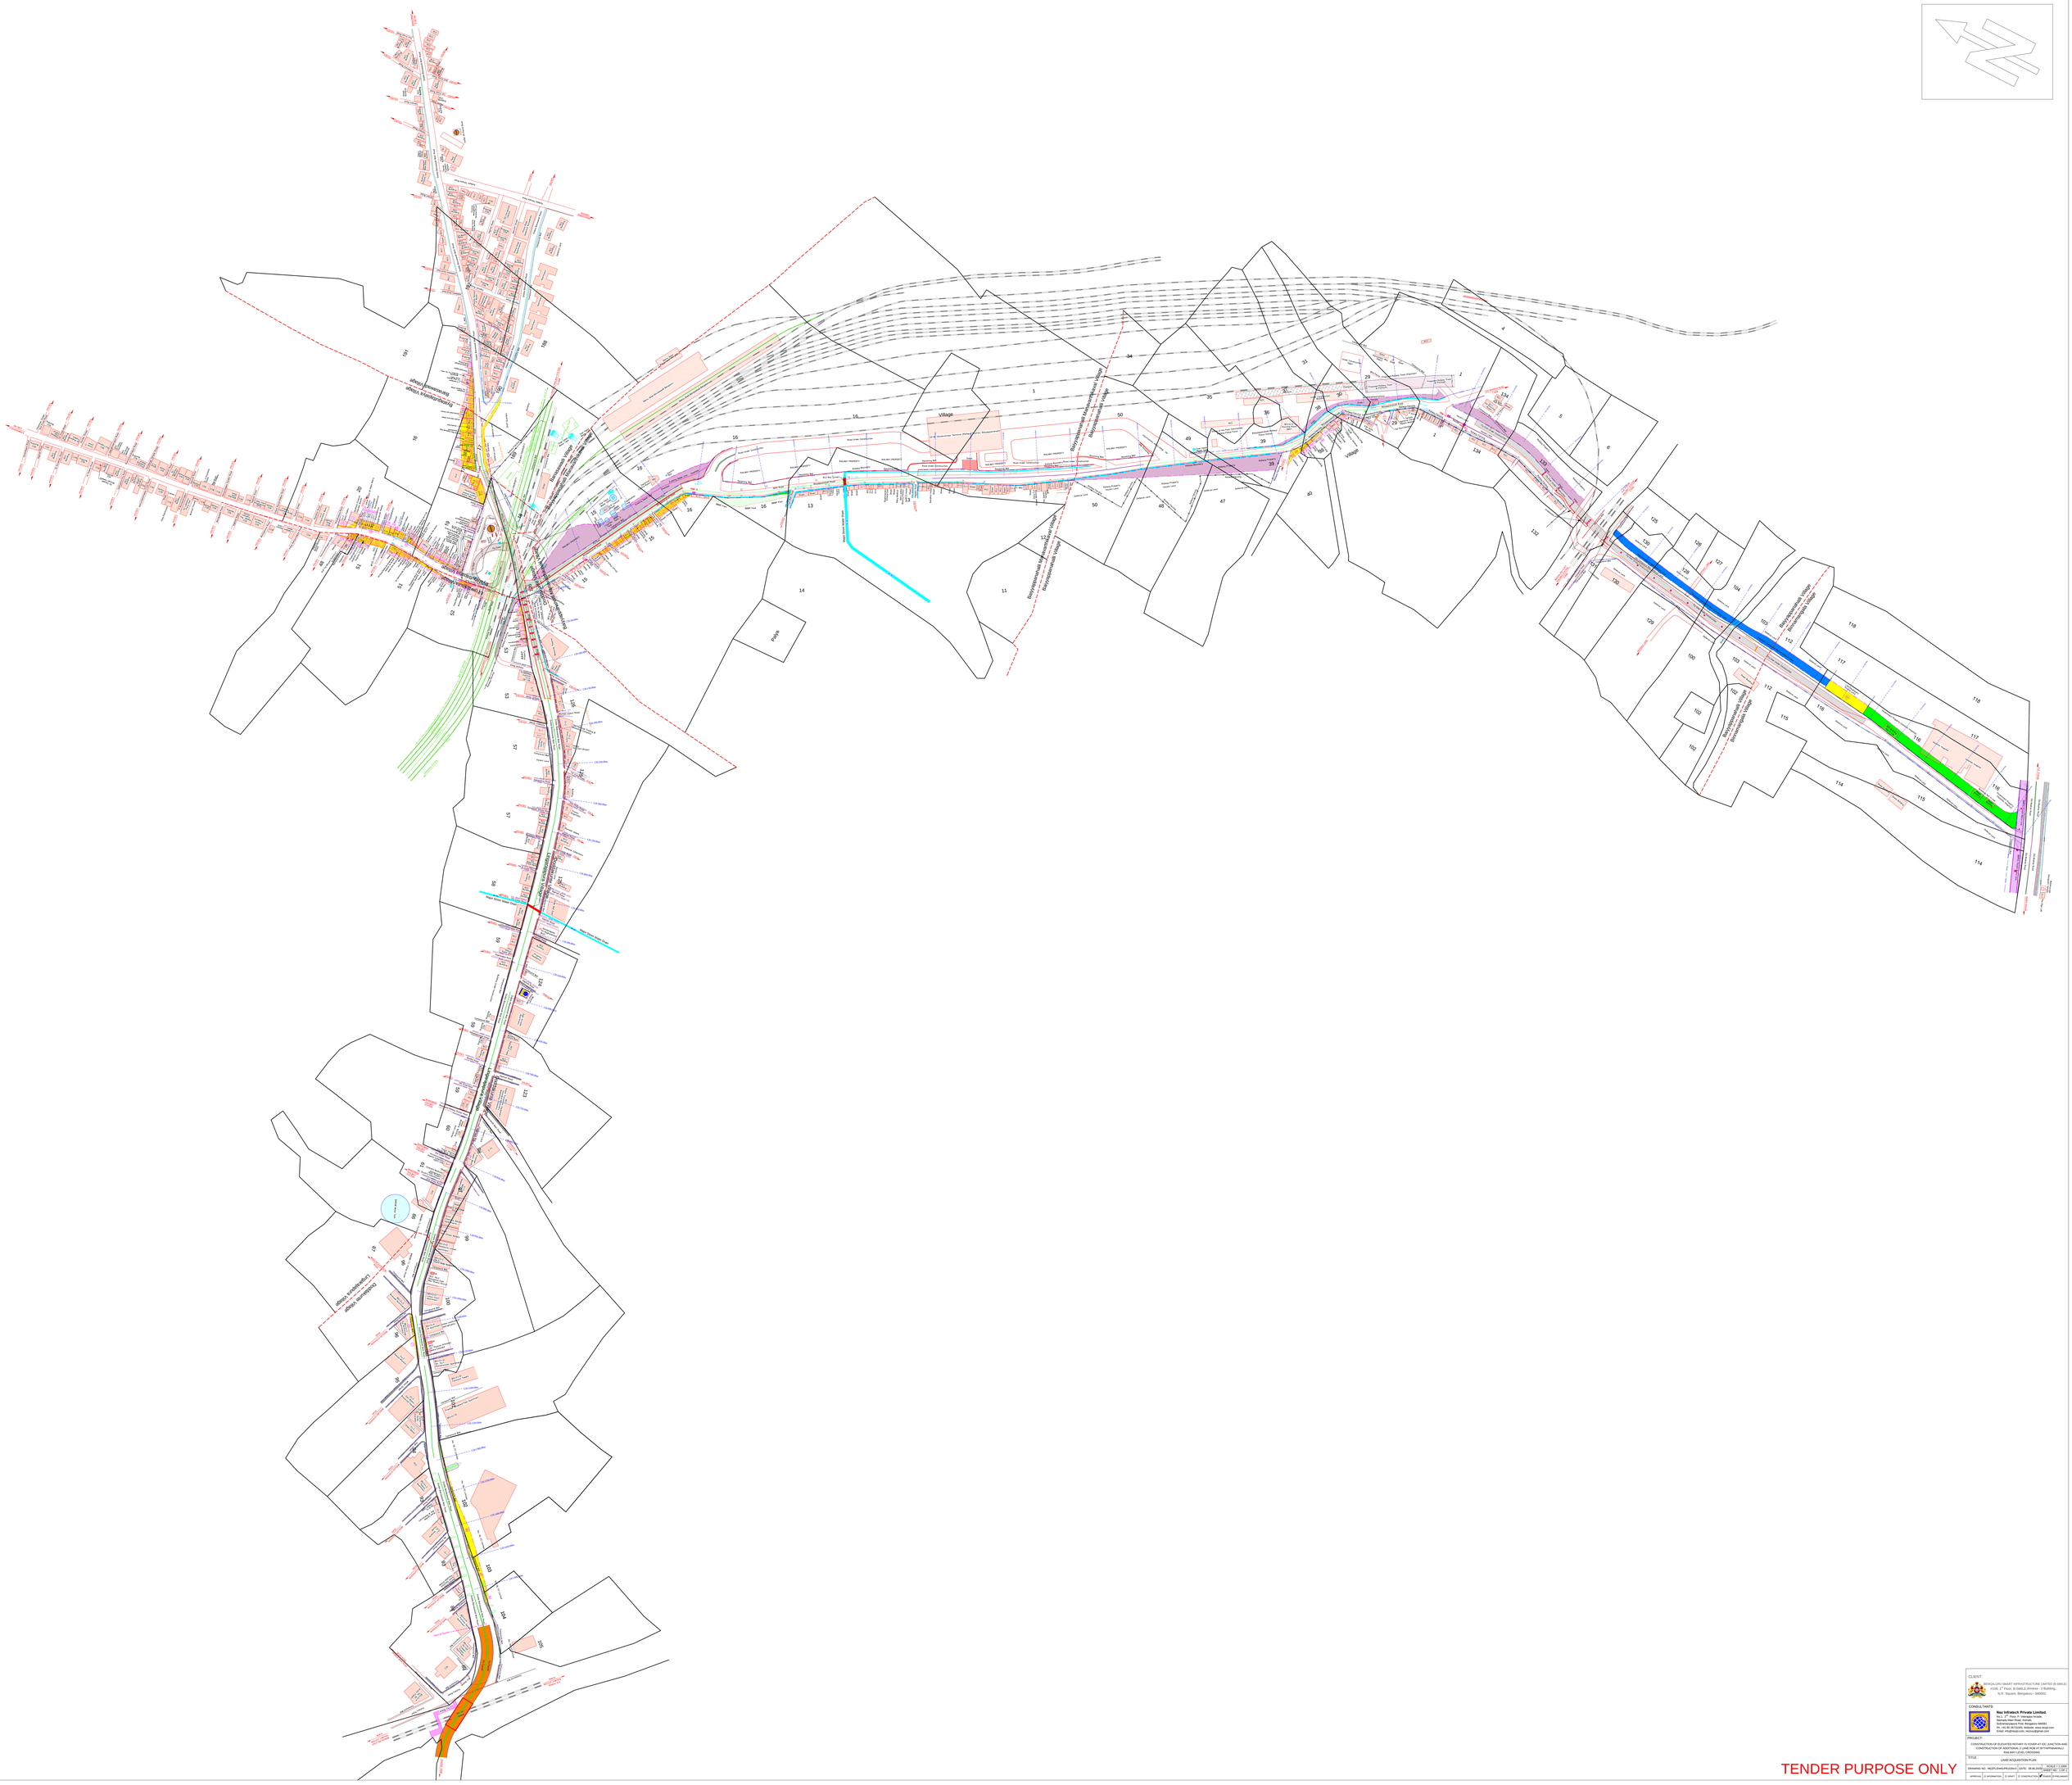

TENDER PURPOSE ONLY

CLIENT:
BENGALURU SMART INFRASTRUCTURE LIMITED (B-SMILE)
#106, 1st Floor, B-SMILE Annexe - 2 Building,
N.R. Square, Bengaluru - 560002

CONSULTANTS:
Nez Infratech Private Limited.
No.1, 2nd Floor, P. Venugopal Arcade,
Kodigehalli Main Road, Sahakaranagara Post, Bengaluru-560092.
Ph: 91 80 35731005, Website: www.nezpl.com
Email: info@nezpl.com, nezinia@gmail.com

PROJECT:
CONSTRUCTION OF ELEVATED ROTARY FLYOVER AT KIC JUNCTION AND CONSTRUCTION OF ROAD OVER BRIDGE (ROB) WITH APPROACHES AT RAILWAY LEVEL CROSSING

TITLE:
LAND ACQUISITION PLAN

		SCALE: 1:1000	
DRAWING NO. : NEZPL/GNG/PR/2024-5	DATE: 09.09.2025	SHEET NO.: 1 OF 1	
APPROVAL	1) INFORMATION	2) DRAFT	3) CONSTRUCTION ✔ (Issued)